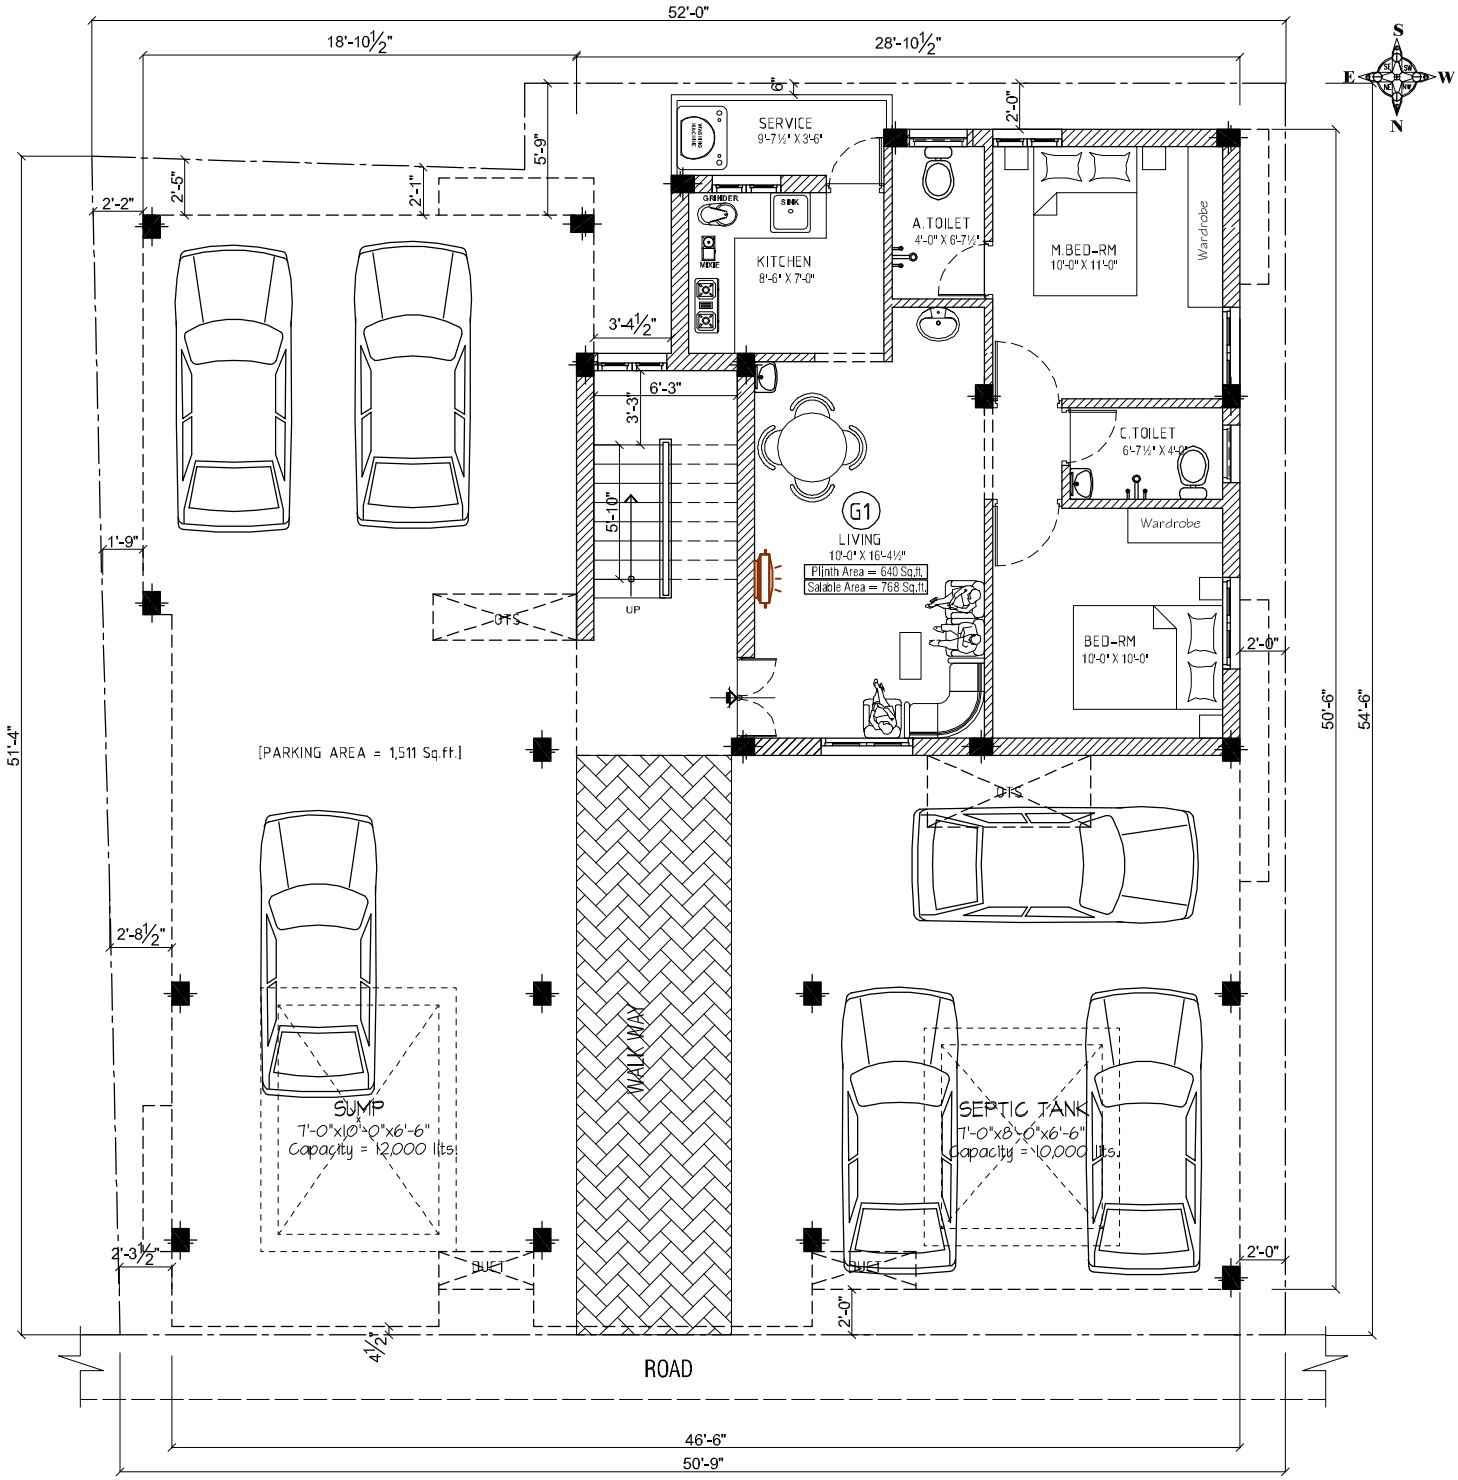

SITE CUM GROUND FLOOR PLAN

PROJECT:-

Proposed Residential APARTMENT for
Mr. SARAVANAN
at PUTHUR, AMBATHUR.

AREA STATEMENT:-

[FLOOR AREA = 761 Sq.ft.]
[CAR PARKING AREA = 1546 Sq.ft.]

DATE :02/08/2012 | SCALE :1"=8'0" | REV : 00

CONSULTANT:-

VCaD Consulting Engineers.

189, 1st Floor, 4th Street, Nehru Nagar,
13th Main Road, Anna Nagar, Chennai - 40.
Ph: 26221696; Mobile: 99401 68156.
Email : vcadds@gmail.com
web : www.vcadds.com